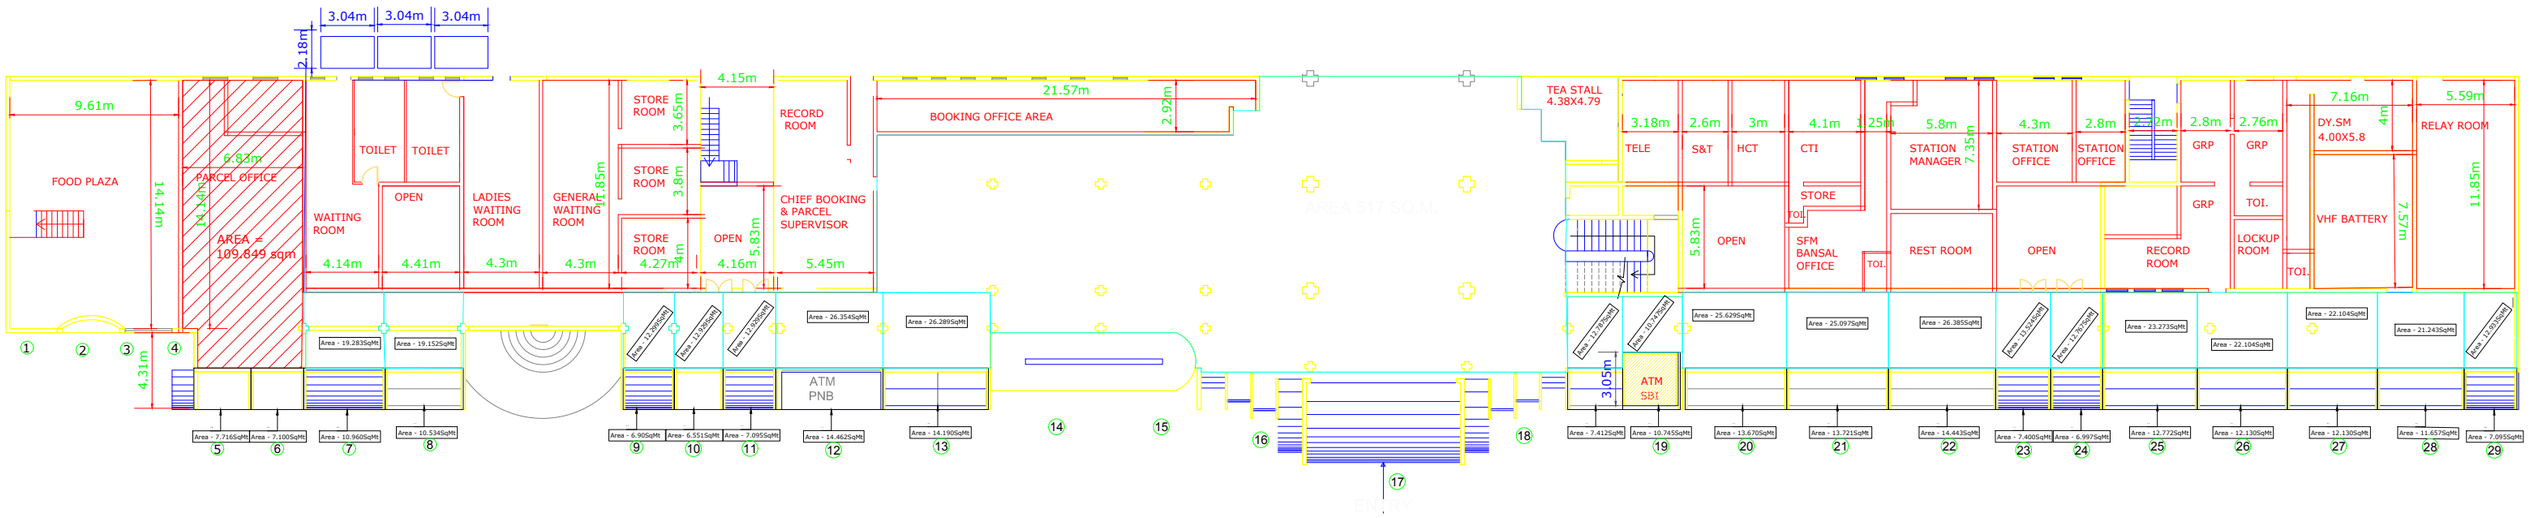
3.04m
3.04m
3.04m
2.18m
9.61m
FOOD PLAZA
14.14m
6.83m
PARCEL OFFICE
14.14m
AREA = 109.849 sqm
WAITING ROOM
4.14m
TOILET
TOILET
OPEN
4.41m
LADIES WAITING ROOM
4.3m
GENERAL WAITING ROOM
4.85m
4.3m
STORE ROOM
3.65m
STORE ROOM
3.8m
STORE ROOM
4.27m
4.15m
OPEN
4.16m
5.83m
RECORD ROOM
CHIEF BOOKING & PARCEL SUPERVISOR
5.45m
21.57m
BOOKING OFFICE AREA
2.92m
AREA 517 SQ.M.
TEA STALL 4.38X4.79
3.18m
TELE
2.6m
S&T
3m
HCT
4.1m
CTI
1.25m
5.8m
STATION MANAGER
7.35m
4.3m
STATION OFFICE
2.8m
STATION OFFICE
2.72m
2.8m
GRP
2.76m
GRP
7.16m
DY.SM 4.00X5.8
4m
5.59m
RELAY ROOM
5.83m
OPEN
STORE
TOI.
SFM BANSAL OFFICE
TOI.
REST ROOM
OPEN
GRP
RECORD ROOM
TOI.
LOCKUP ROOM
TOI.
VHF BATTERY
7.57m
11.85m
4.31m
3.05m
ATM PNB
ATM SBI
ENTRY
Area - 19.283SqMt
Area - 19.152SqMt
Area - 12.960SqMt
Area - 12.950SqMt
Area - 12.909SqMt
Area - 26.354SqMt
Area - 26.289SqMt
Area - 12.970SqMt
Area - 10.175SqMt
Area - 25.629SqMt
Area - 25.097SqMt
Area - 26.385SqMt
Area - 13.326SqMt
Area - 12.975SqMt
Area - 23.273SqMt
Area - 22.104SqMt
Area - 22.104SqMt
Area - 21.243SqMt
Area - 12.950SqMt
Area - 7.716SqMt
Area - 7.100SqMt
Area - 10.960SqMt
Area - 10.534SqMt
Area - 6.905SqMt
Area- 6.551SqMt
Area - 7.095SqMt
Area - 14.462SqMt
Area - 14.190SqMt
Area - 7.412SqMt
Area - 10.745SqMt
Area - 13.670SqMt
Area - 13.721SqMt
Area - 14.443SqMt
Area - 7.400SqMt
Area - 6.997SqMt
Area - 12.772SqMt
Area - 12.130SqMt
Area - 12.130SqMt
Area - 11.657SqMt
Area - 7.095SqMt
1
2
3
4
5
6
7
8
9
10
11
12
13
14
15
16
17
18
19
20
21
22
23
24
25
26
27
28
29