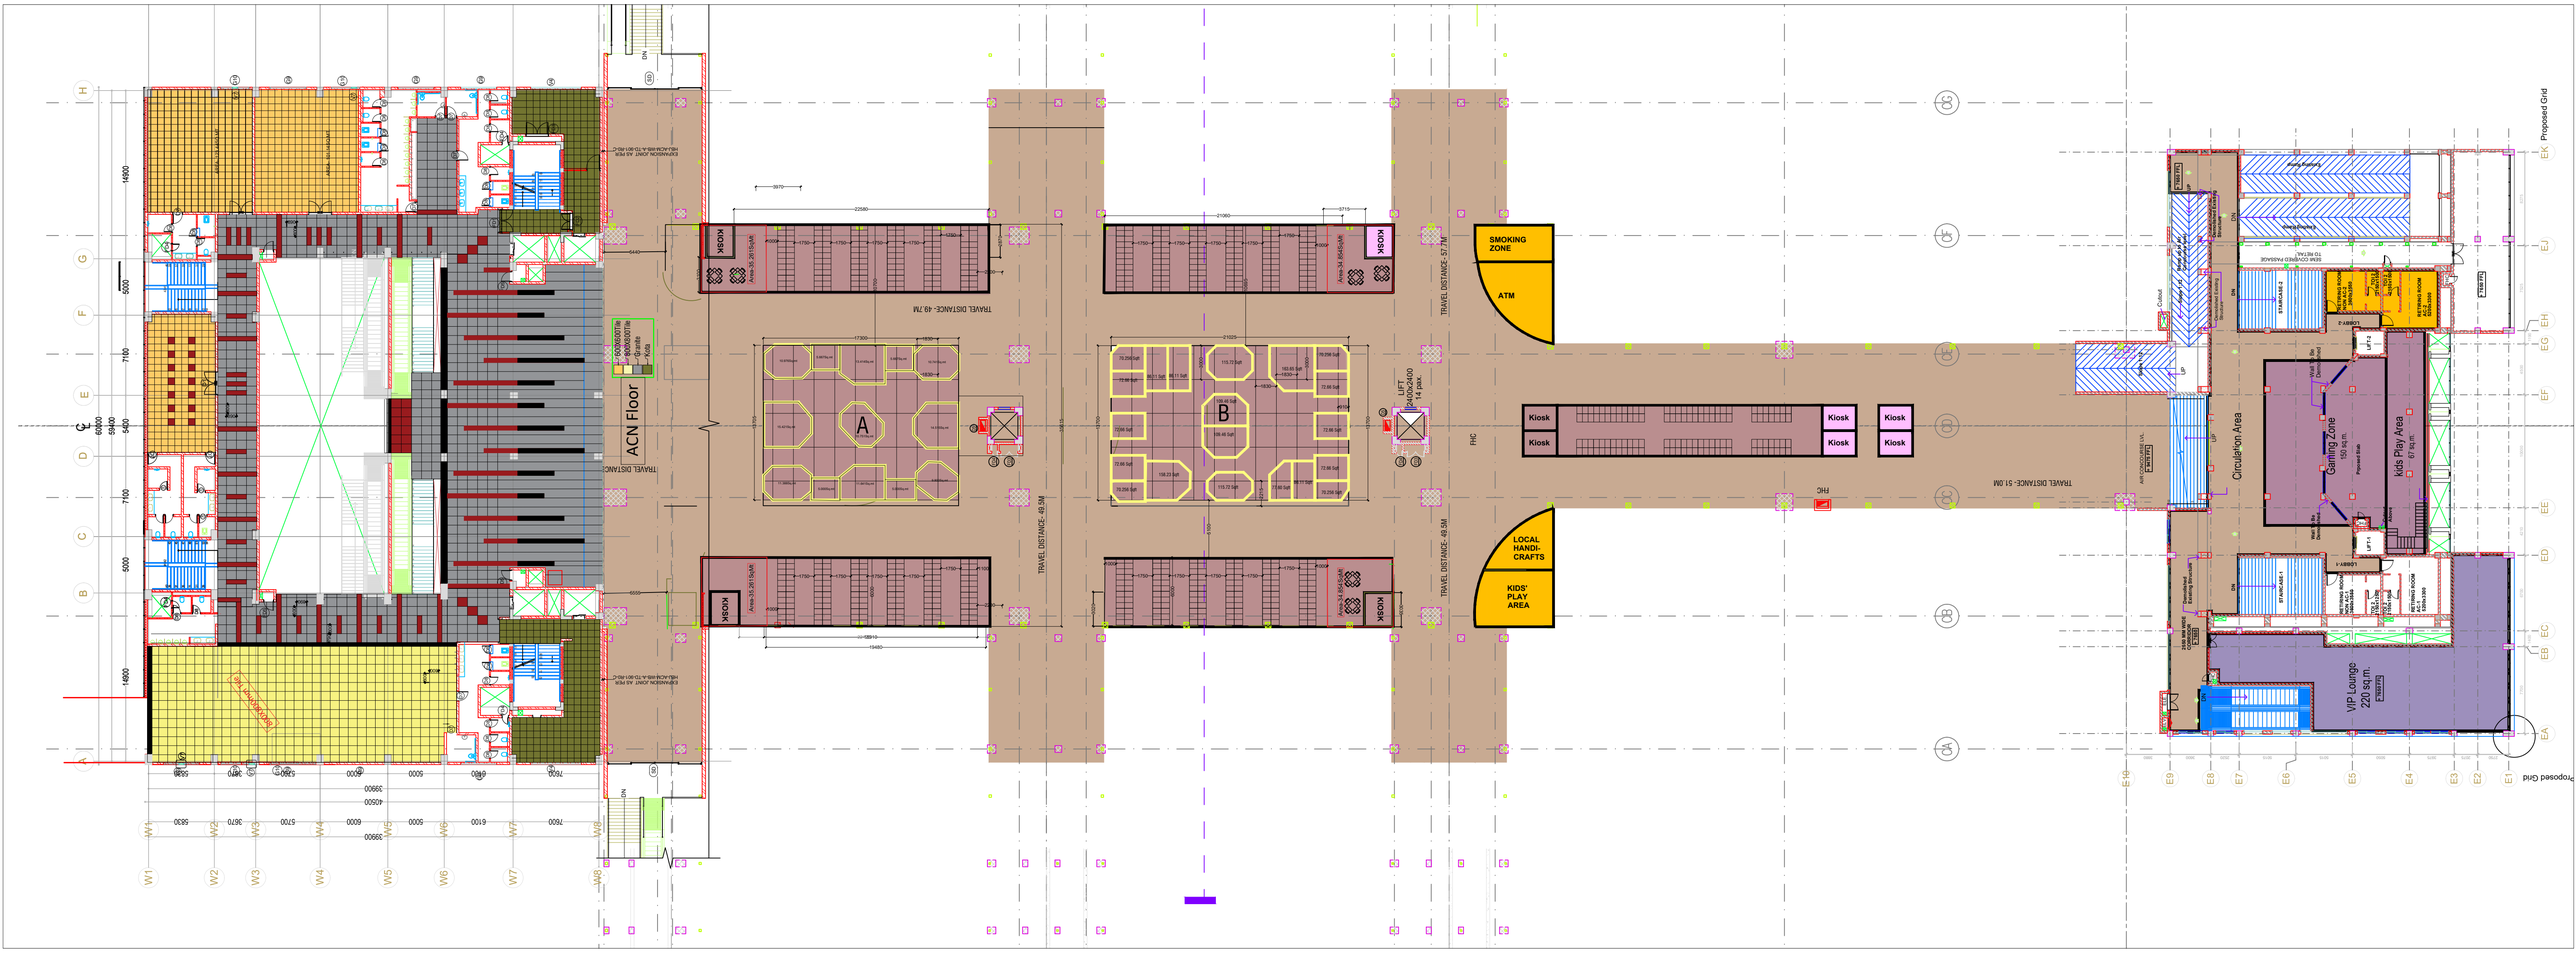

ACN Floor
KIOSK
SMOKING ZONE
ATM
LOCAL HANDI-CRAFTS
KIDS' PLAY AREA
Kiosk
Circulation Area
Gaming Zone
kids Play Area
VIP Lounge
220 sq.m.
TRAVEL DISTANCE- 49.7M
TRAVEL DISTANCE- 49.5M
TRAVEL DISTANCE- 57.7M
TRAVEL DISTANCE- 51.0M
LIFT 2400x2400 14 pax.
Proposed Grid